CURVE TABLE									
CURVE	LENGTH	RADIUS	DELTA	TANGENT	CURVE	LENGTH	RADIUS	DELTA	TANGENT
C1	182.74	1195.85	08°45'20"	91.55	C27	39.27	25.00	90°00'00"	25.00
C2	34.69	600.00	03°18'46"	17.35	C28	39.27	25.00	90°00'00"	25.00
C3	130.47	300.00	24°05'52"	66.28	C29	39.12	25.00	89°39'13"	24.85
C4	286.23	300.00	54°39'55"	155.06	C30	39.27	25.00	90°00'00"	25.00
C13	302.39	400.00	43°18'49"	158.83	C31	39.27	25.00	90°00'00"	25.00
C17	39.75	25.00	91°06'23"	25.49	C32	30.77	25.00	70°31'44"	17.68
C18	41.66	50.00	47°44'36"	22.13	C33	39.27	25.00	90°00'00"	25.00
C19	20.58	25.00	47°09'42"	10.91	C34	14.30	25.00	32°46'50"	7.35
C20	39.27	25.00	90°00'00"	25.00	C35	6.72	25.00	15°24'33"	3.38
C21	39.27	25.00	90°00'00"	25.00	C36	39.27	25.00	90°00'00"	25.00
C22	41.77	50.00	47°51'33"	22.19					
C23	20.59	25.00	47°11'23"	10.92					
C24	39.27	25.00	90°00'00"	25.00					
C25	20.42	25.00	46°47'58"	10.82					
C26	21.67	25.00	49°39'53"	11.57					

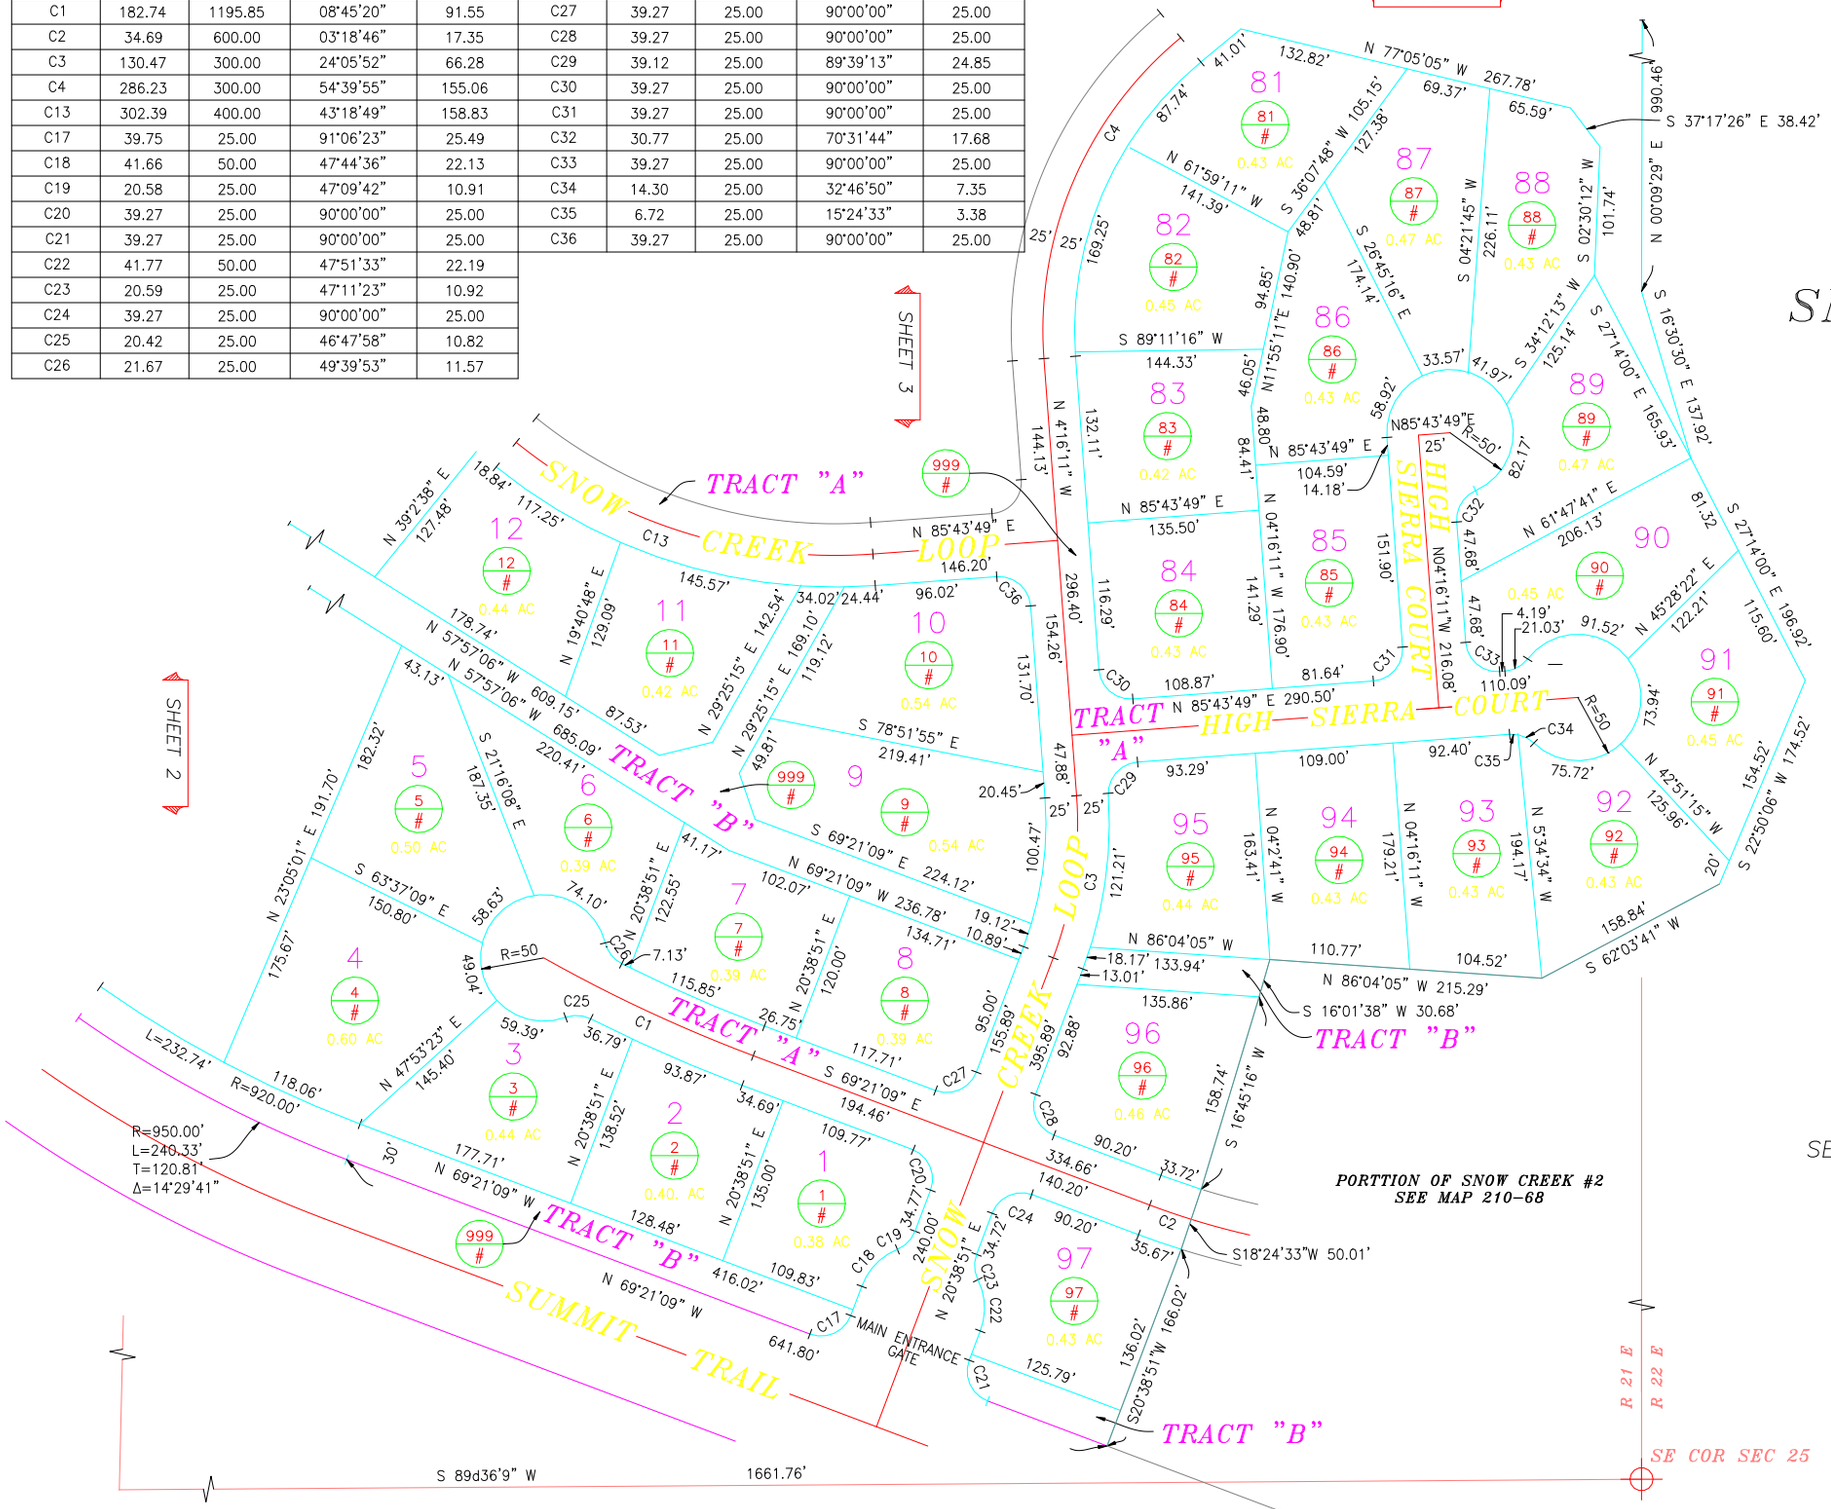

ASSESSORS OFFICE

309—90

SHEET 1 OF 4
AREA CODE 1020
ZONING ----
OUT OF 209-38-009A
209-38-009C
210-30-023B

AUTOCAD 11/06
REVISIONS

SNOW CREEK
UNIT ONE

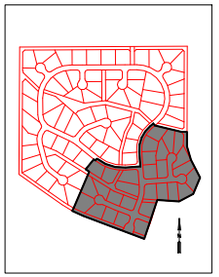

KEY PLAN
NTS

T 10 N
R 21,22 E

SECTION SE4 25 & SW4 30

SURVEY ----
PLAT ----

SCALE: 1"=100'
LAST REVISED 05/07

SEAL OF NAVAJO COUNTY ARIZONA

ASSESSOR STAFF

THIS IS NOT A LEGAL DOCUMENT, NO LIABILITY ASSUMED.
MAP PREPARED FROM AVAILABLE DATA, FOR INFORMATION ONLY.